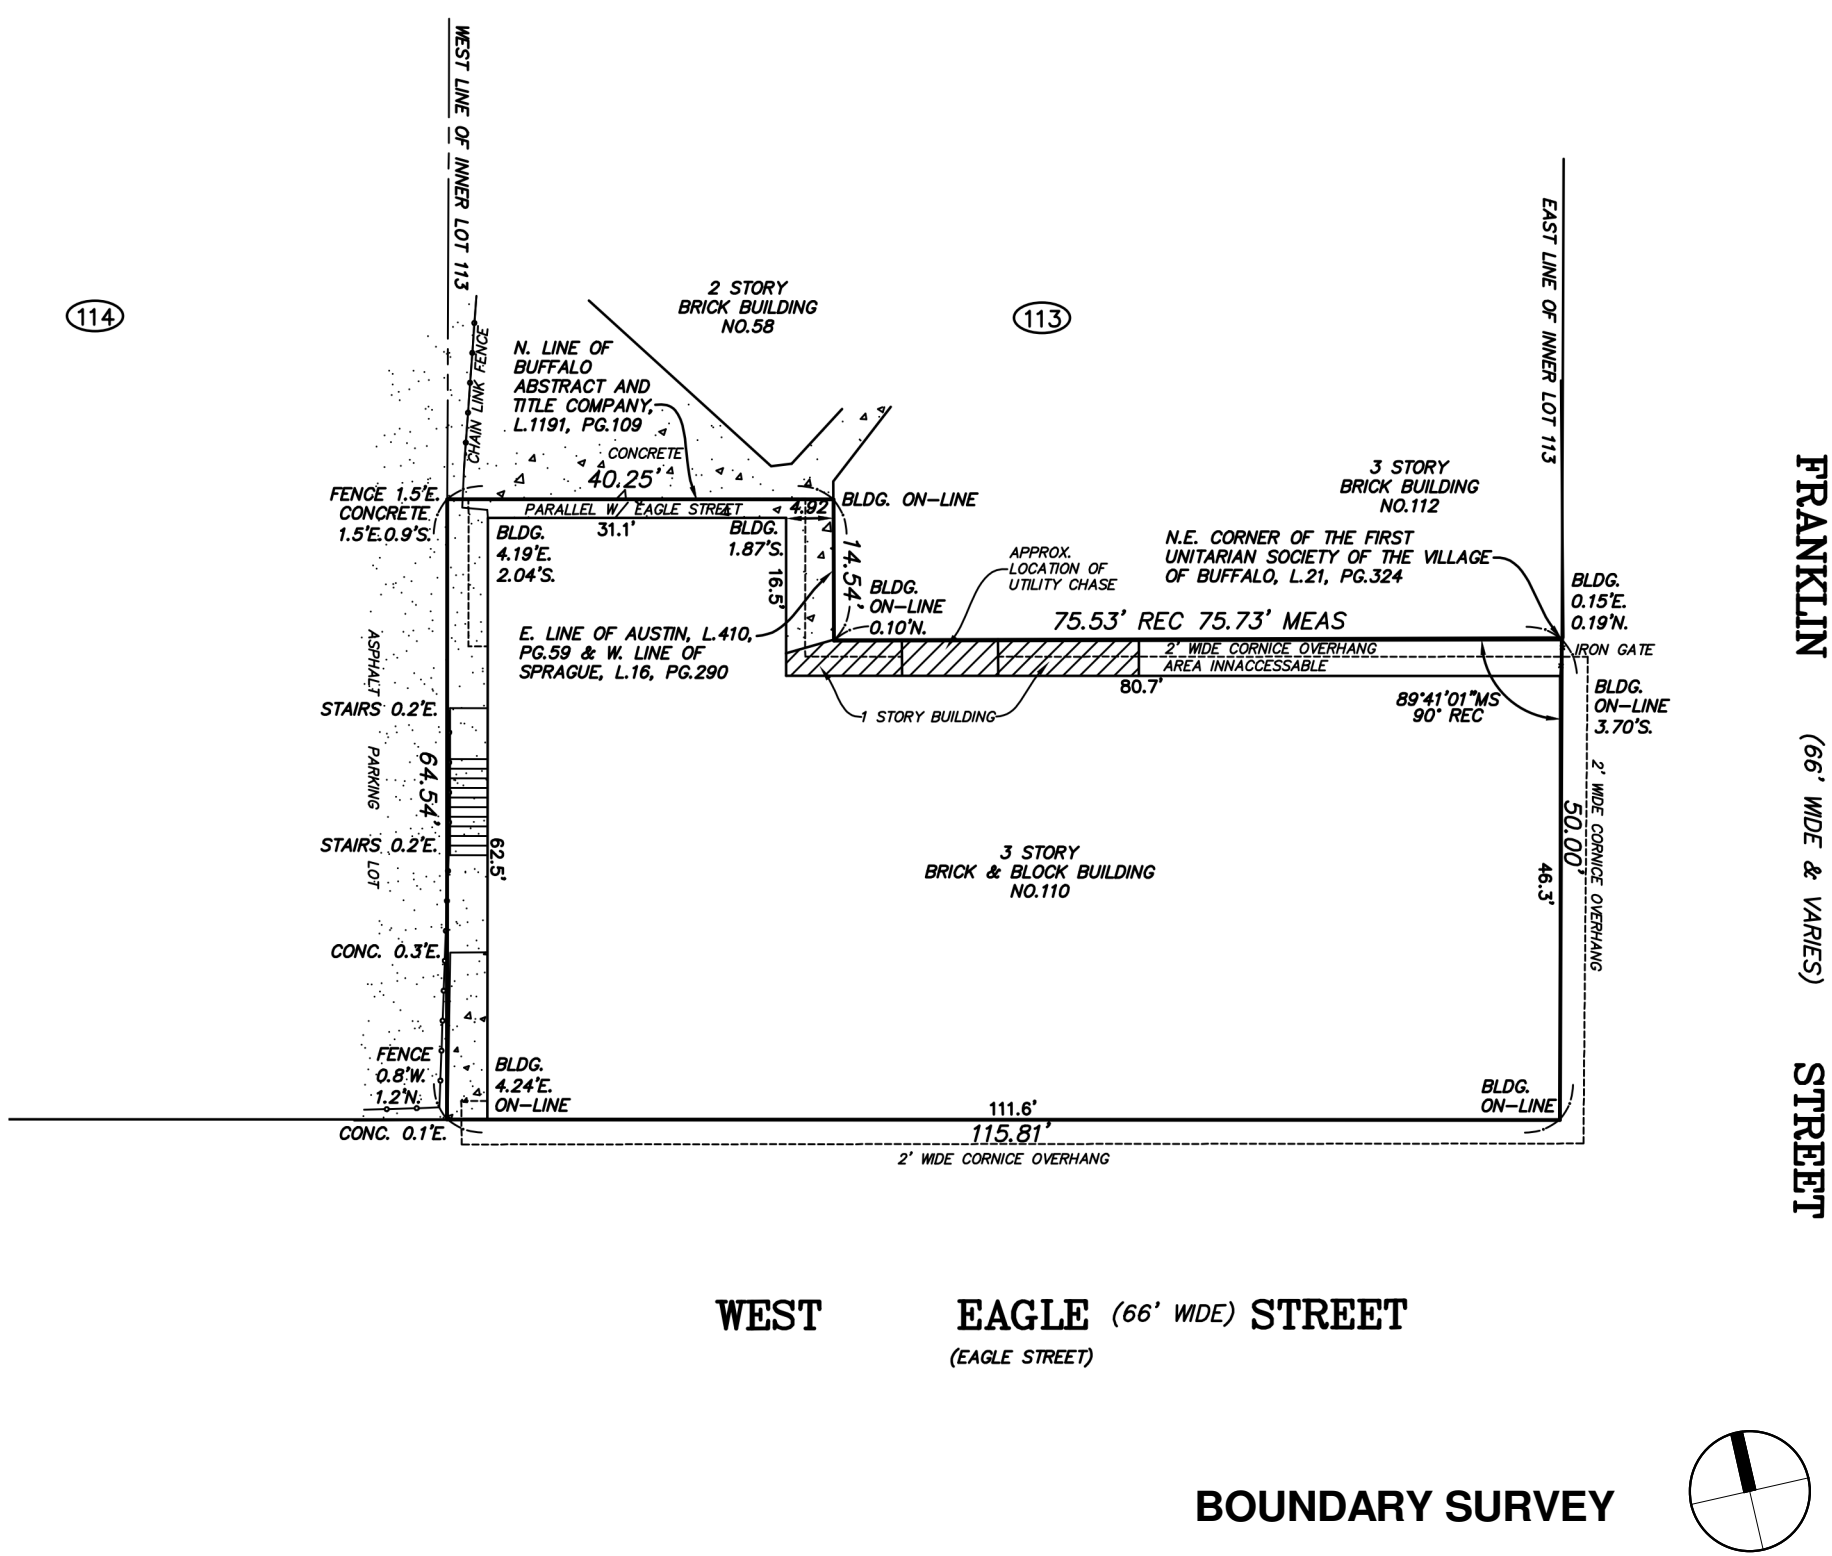


LINCOLN BUILDING EXTERIOR ENCAPSULATION

110 FRANKLIN STREET
BUFFALO, NY 14202

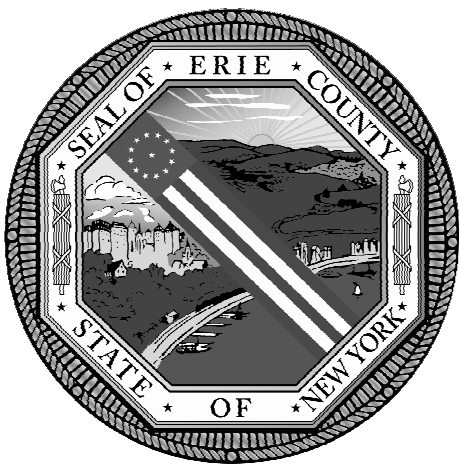
BID SET
AUGUST 09, 2024



architect/engineer of record:

Watts
Architects
&Engineers
95 Perry Street, Suite 300
Buffalo, NY 14203

owner:



ERIE COUNTY DEPT. OF PUBLIC WORKS
95 FRANKLIN STREET
BUFFALO, NY 14202

DRAWING LIST	
SHEET NUMBER	SHEET NAME
G-000	COVER
G-001	ABBREVIATIONS AND SYMBOLS
AD-100	EXTERIOR ELEVATIONS - REMOVALS
A-100	EXTERIOR ELEVATIONS

 
 
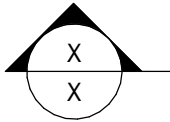
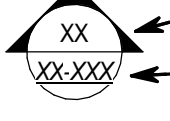
 
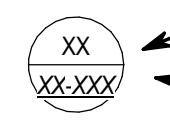
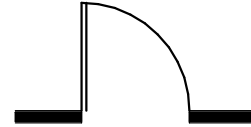
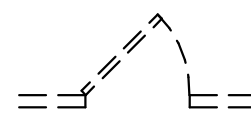
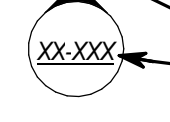
ABBREVIATIONS:

ABV	ABOVE	E	EAST	LAM	LAMINATED	R	RADIUS / RISER / THERMAL RESISTANCE	UG	UNDERGROUND
AC	AIR CONDITIONING	EA	EACH	LB	POUND	RA	RETURN AIR	UNFIN	UNFINISHED
AC	ASPHALTIC CONCRETE	EF	EXHAUST FAN / EACH FACE	LF	LINEAR FEET / LINEAR FEET	RAD	RADIATOR	UNO	UNLESS NOTED OTHERWISE
ACT	ACOUSTICAL CEILING TILE OR PANEL	EJ	EXPANSION JOINT	LG	LONG	RB	RUBBER BASE	UR	URNAL
ACC	ACCESS DOOR	EL	ELEVATION	LGH	LENGTH	RBR	RUBBER	UTIL	UTILITY
ADD	ADDENDUM	ELEC	ELECTRICAL	LH	LEFT HAND	RCP	REINFORCED CONCRETE PIPE / REFLECTED CEILING PLAN		
ADDL	ADDITIONAL	ELEV	ELEVATOR	LHR	LEFT HAND REVERSE	RD	ROOF DRAIN	VCT	VINYL COMPOSITION
ADJ	ADJUSTABLE	ENC	ENCLOSURE	LIN	LINEAR	REC	RECESSED	VERT	VERTICAL
ADJC	ADJACENT	EP	ELECTRICAL PANEL	LKR	LOOKER	RECEP	RECEPTIONIST	VEST	VESTIBULE
AF	ABOVE FINISHED FLOOR	EPDM	ETHYLENE PROPYLENE DIENE MONOMER	LT	LIGHT / LIGHTING	RECP	RECEPTACLE	VIF	VERIFY IN FIELD
AFB	ABOVE FINISHED GRADE	EQ	EQUAL	LAV	LAVATORY	RECR	RECEIVER	VTR	VENT THROUGH ROOF
AHU	AIR HANDLING UNIT	EQM	EQUIPMENT	LQ	LINEAL	REF	REFERENCE	VWC	VINYL WALL COVERING
ALT	ALTERNATE / ALTERNATIVE	ER	EMERGENCY ROOF DRAIN	LP	LOW POINT	REFR	REFRIGERATOR		
ALUM	ALUMINUM	EW	EACH WAY			REG	REGISTER	W	WEST / WEST FLANGE
APPROX	APPROXIMATELY	E	EAST / WEST	MAR	MARBLE	REIN	REINFORCING	W	WITH
ARCH	ARCHITECT / ARCHITECTURAL	MAS	MASONRY	MATL	MATERIAL	REQD	REQUIRED	W	WITHOUT
ASSESS	ASSESS	MATL	MATERIAL	MAX	MAXIMUM	RES	RESILIENT	WC	WATER CLOSET
AWG	AMERICAN WIRE GAUGE	MECH	MECHANICAL	MEXT	METAL THRESHOLD	RET	RETURN	WD	WATER GAUGE
		MED	MEDIUM	MEMB	MEMBER	REV	REVISION / REVERSE	WDW	WINDOW
BC	BRICK CURSE	MHT	MAINTAINING HEIGHT	MET	METAL	RFG	ROOFING	WF	WIDE FLANGE
BD	BOARD	MIN	MINIMUM	MEZZ	MEZZANINE	RFH	ROOF HATCH	WG	WATER GAUGE
BITUM	BITUMINOUS	MISC	MISCELLANEOUS	MFR	MANUFACTURER	RFS	REFLECTED CEILING PLAN	WGL	WIRE GLASS
BKSP	BACKSPASH	ML	MATCH LINE	MFG	MANUFACTURING	RH	RIGHT HAND / RELIEF HOOD	WLM	WOMEN
BLDG	BUILDING	MSP	MASONRY OPENING	MFR	MANUFACTURER	RHS	RIGHT HAND / RELIEF HOOD	WPR	WATERPROOFING
BLK	BLOCK	MR	MIRROR	MHT	MAINTAINING HEIGHT	RL	ROOM	WS	WEATHER-STRIPPING
BLK	BLOCK	MT	METAL THRESHOLD	MN	MINIMUM	RM	ROOM	WT	WEIGHT / TEE CUT FIT
BLO	BLOCKING	MNTD	MOUNTED	MO	MONTH	RO	ROUGH OPENING	WWF	WELDED WIRE FABRIC
BM	BEAM / BENCH MARK	MTL	METAL	MISC	MISCELLANEOUS	RO	RIGHT OF WAY		
BRK	BRICK	N	NORTH	ML	MATCH LINE	ROW	RAILROAD		
BSMT	BASEMENT	NA	NOT APPLICABLE	MSP	MASONRY OPENING	RL	RESILIENT FLOORING	&	AND
BTM	BOTTOM	NIC	NOT IN CONTRACT	MR	MIRROR	RSL	RUBBER STAIR TREAD	<	ANGLE
BTU	BRITISH THERMAL UNIT	NO	NUMBER	MT	METAL THRESHOLD	RTU	ROOF TOP UNIT	INCH	INCH
BTWN	BETWEEN	NOM	NOMINAL	MXT	MOUNTED	RV	ROOF VENT	FOOT	FOOT
BUR	BUILT-UP ROOF	NRC	NOISE REDUCTION COEFFICIENT			S	SOUTH	@	AT
BW	BOTH WAYS	NOT	NOT TO SCALE	N	NORTH	SA	SANITARY DRAINAGE LINE / SUPPLY AIR	[	CHANNEL
		OC	ON CENTER	NA	NOT APPLICABLE	SC	SOLID CORE	#	NUMBER
C	CHANNEL	OD	OUTSIDE DIAMETER / OVERFLOW DRAIN	NIC	NOT IN CONTRACT	SCH	SCHEDULE	Ø	DIAMETER
C/C	CENTER TO CENTER	OF	OUTSIDE FACE	NO	NOMINAL	SD	SOAP DISPENSER		
CB	CATCH BASIN	OH	OVERHEAD	NOM	NOMINAL	SEC	SECRETARY		
CEM	CEMENT	OHG	OVERHEAD GRILLE	NRC	NOISE REDUCTION COEFFICIENT	SECT	SECTION		
CFMF	COLD FORM METAL FRAMING	OPG	OPENING	NOT	NOT TO SCALE	SECT	SQUARE FOOT / SQUARE FEET		
CG	CORNER GUARD	OPP	OPPOSITE	OC	ON CENTER	SGFT	STRUCTURAL GLAZED FACING TILE		
CGT	CERAMIC GLAZED TILE	OPPH	OPPOSITE HAND	OD	OUTSIDE DIAMETER / OVERFLOW DRAIN	SHR	SHOWER		
CHBD	CHALK BOARD	OF	OUTSIDE FACE	OG	OVERHEAD	SHT	SHEET		
CI	CAST IRON	OH	OVERHEAD	GAL	GALLON	SIM	SIMILAR		
CIP	CAST-IN-PLACE	OHG	OVERHEAD GRILLE	GALV	GALVANIZED	SNT	SEALANT		
CJ	CONTROL JOINT	OPG	OPENING	GB	GRAB BAR / GRADE BEAM	SP	SPACE / STAND PIPE		
CL	CENTERLINE	OPP	OPPOSITE	GC	GENERAL CONTRACTOR	SPEC	SPECIFICATION		
CLG	CEILING	OPPH	OPPOSITE HAND	GCMU	GLAZED CONCRETE MASONRY UNIT	SPECS	SPECIFICATIONS		
CLOS	CLOSET			GR	GUARD RAIL	SO	SQUARE		
CLR	CLEAR / CLEARANCE			GL	GLASS	SSC	SHOWER ROD AND CURTAIN		
CLRM	CLASSROOM			GND	GROUND	SRS	STAINLESS STEEL		
CLS	CLOSURE			GRDI	GRADE	STD	STORM DRAINAGE LINE		
CMU	CONCRETE MASONRY UNIT			GW	GYPSUM WALL BOARD	STC	SOUND TRANSMISSION COEFFICIENT		
CN	CLEANOUT			GYP	GYPSUM	STD	STANDARD		
COL	COLUMN			H	HIGH	STL	STEEL		
COMP	COMPRESSIBLE			HB	HOSE BIBB	STOR	STORAGE		
CONC	CONCRETE			HIC	HANDICAP ACCESSIBLE / HOLLOW CORE	STRUC	STRUCTURAL		
CONST	CONSTRUCTION			HD	HAND DRYER	SUSP	SUSPENDED		
CONT	CONTINUOUS			HW	HARDWARE	SVM	STAIN AND VARNISH		
CONTR	CONTRACTOR			HLM	HOLLOW METAL	SYN	SYMMETRICAL		
COORD	COORDINATE			HORIZ	HORIZONTAL				
CORR	CORRIDOR / CORRUGATED			HT	HIGH POINT	T	TREAD		
CPT	CARPET			HOUR	HOUR	TAB	TOP AND BOTTOM		
CPS	COURSES			HPT	HIGH POINT	TB	TOWEL BAR / TEST BOARING		
CT	CERAMIC TILE			HT	HEIGHT	TC	TOP OF CURB		
CTVD	COURTYARD			HTR	HEATING, VENTILATING, AIR CONDITIONING	TD	TRENCH DRAIN / TOWEL DISPENSER		
CULB	CULVERT			HVAC	HEATING, VENTILATING, AIR CONDITIONING	TO	TOWEL DISPENSER & DISPOSAL		
CUST	CUSTOMER			HY	HEAVY	TER	TERRAZZO		
				HYD	HYDRANT	TH	THICK		
						TKBD	TACKBOARD		
D	DEEP/DEPTH			ID	INSIDE DIAMETER	TPN	TOP OF		
DBL	DOUBLE			INTAKE	INTAKE HOOD	TPC	TOP OF CONCRETE		
DEMO	DEMOLISH / DEMOLITION			IPM	INSULATED METAL PANEL	TPV	TOP OF VENT		
DEPART	DEPARTMENT			IN	INCH	TOF	TOP OF FOOTING		
DET	DETAIL			INCL	INCLUDING / INCLUDED	TOJ	TOP OF JOIST		
DF	DRINKING FOUNTAIN			IND	INDICATED	TOM	TOP OF METAL		
DIA	DIAMETER			INSUL	INSULATION / INSULATED	TOQ	TOP OF RAIL		
DIAG	DIAGONAL			INT	INTERIOR	TOQ	TOP OF RAIL		
DIFF	DIFUSER			JAN	JANITOR	TOQ	TOP OF RAIL		
DM	DIMENSION			JC	JANITOR'S CLOSET	TOQ	TOP OF RAIL		
DN	DOWN			JST	JOIST	TOQ	TOP OF RAIL		
DO	DITTO			JT	JOINT	TOQ	TOP OF RAIL		
DP	DEMOUNTABLE PARTITION					TOQ	TOP OF RAIL		
DR	DOOR					TOQ	TOP OF RAIL		
DS	DOWNSPOUT					TOQ	TOP OF RAIL		
DWL	DRYWALL					TOQ	TOP OF RAIL		
DWG	DRAWING					TOQ	TOP OF RAIL		

 
 
 
 
 
 
 
 
 
 
 
GENERAL CONSTRUCTION NOTES

- B. CONSTRUCTION SHALL CONFORM TO THE LATEST EDITION OF ALL BUILDING CODES AND ORDINANCES OF AUTHORITIES HAVING JURISDICTION. CONTRACTOR(S) SHALL NOT KNOWINGLY EXECUTE WORK WHICH IS NOT IN CONFORMANCE.
- B. CONTRACTOR SHALL KEEP THE JOB SITE FREE OF DEBRIS, AND IS RESPONSIBLE FOR DAILY CLEANUP.
- C. THE CONTRACTOR(S) SHALL FIELD VERIFY EXISTING CONDITIONS AND DIMENSIONS. REPORT ANY DISCREPANCIES BETWEEN DRAWINGS AND ACTUAL FIELD CONDITIONS TO ARCHITECT PRIOR TO START OF CONSTRUCTION. DO NOT SCALE DRAWINGS. NOTIFY ARCHITECT IF ADDITIONAL INFORMATION IS REQUIRED.
- D. THE CONTRACTOR SHALL PROVIDE THE MATERIALS ANNOTATED GRAPHICALLY OR AS NOTED. CONTRACTOR SHALL NOTIFY ARCHITECT OF ANY DISCREPANCIES.
- E. THE CONTRACTOR SHALL INSTALL MATERIALS ACCORDING TO THE MANUFACTURER'S RECOMMENDATIONS AND TO ACCEPTABLE PROFESSIONAL TRADE INDUSTRY STANDARDS FOR FIRST CLASS WORK OF SIMILAR NATURE AND CHARACTER.
- F. ALL CONTRACTORS ARE TO ADHERE TO ALL UL STANDARDS OR FIRE RATED CONSTRUCTION AS INDICATED ON DRAWINGS.
- G. THE CONTRACTOR(S) SHALL PROTECT PORTIONS OF THE EXISTING BUILDING TO REMAIN DURING CONSTRUCTION. THE CONTRACTOR IS RESPONSIBLE FOR DAMAGES CAUSED BY HIMSELF OR HIS/HER SUB-CONTRACTORS.
- H. CONTRACTOR(S) SHALL EXERCISE CAUTION TO PROTECT AND NOT DAMAGE EXISTING TO REMAIN FINISHES, EQUIPMENT, ETC. DURING THE WORK. DAMAGE SHALL BE REPAIRED/RESTORED TO CONDITION PRIOR TO START OF WORK.
- I. CONTRACTOR TO CLEAN ALL EXISTING TO REMAIN EQUIPMENT, SURFACES, ETC. AT COMPLETION OF WORK.
- J. DIMENSIONS ARE FROM FINISHED FACE TO FINISHED FACE UNLESS INDICATED OTHERWISE.
- K. PROTECT SURROUNDING ADJACENT STRUCTURES DURING REMOVALS AND CONSTRUCTION WORK.
- L. THE DRAWINGS ARE SCHEMATIC AND SERVE TO INDICATE THE TYPE AND LOCATION OF MAJOR PIECES OF EQUIPMENT AND WORK. CONTRACTOR SHALL PROVIDE AND INSTALL MATERIALS, EQUIPMENT & LABOR NECESSARY FOR A COMPLETE AND FIRST CLASS INSTALLATION. ADJUST THE LOCATION OF CONNECTIONS AS REQUIRED TO ACCOMMODATE ACTUAL CONSTRUCTION CONDITIONS ENCOUNTERED. OBTAIN WRITTEN APPROVAL FROM THE ARCHITECT FOR ALL BUT MINOR CHANGES TO THE DESCRIBED WORK. NOTIFY THE ARCHITECT IMMEDIATELY OF ANY FOUND GROSS DEVIATIONS FROM THAT INDICATED ON THESE DOCUMENTS. EQUIPMENT AND DEVICES SHALL BE FULLY ACCESSIBLE AND MAINTAINABLE AT THE COMPLETION OF THE WORK.
- M. IT IS THE CONTRACTOR'S RESPONSIBILITY TO EXAMINE DRAWINGS AND SPECIFICATIONS FOR THIS PROJECT, AND TO COORDINATE THE WORK WITH ALL OTHER TRADES.
- N. IT IS THE RESPONSIBILITY OF THE CONTRACTOR TO VERIFY EQUIPMENT COUNTS ON DRAWINGS AND EQUIPMENT LISTS.
- O. CONTRACTOR TO PROVIDE CUTTING, PATCHING AND/OR FIRE-STOPPING REQUIRED TO ACCOMPLISH THE WORK SHOWN ON THE DRAWINGS OR SPECIFICATIONS. PATCH AND SEAL OPENINGS TO MATCH ADJACENT CONSTRUCTION UNLESS OTHERWISE INDICATED.
- P. PROVIDE NECESSARY FITTINGS, TRANSITIONS, OFFSETS, ELEVATION CHANGES, ETC. TO MINIMIZE CONFLICTS WITH EXISTING CONDITIONS.
- Q. THE EXISTING MECHANICAL, PLUMBING AND ELECTRICAL SYSTEMS OR PORTIONS THEREOF, SHALL REMAIN IN SERVICE THROUGHOUT CONSTRUCTION. SYSTEM INSTALLATIONS AND EXISTING SYSTEM REMOVALS SHALL BE COORDINATED WITH THE OWNER TO MINIMIZE SYSTEM DOWNTIME AND THE DISRUPTION OF THE OWNER'S OPERATION.
- R. SCHEDULE SYSTEM SHUTDOWNS WITH THE OWNER, PROVIDE TEMPORARY SERVICES TO ADEQUATELY CONDITION THE BUILDING DURING PHASES OF THE WORK. SYSTEM SHUTDOWNS SHALL NOT INTERFERE WITH BUILDING OPERATIONS.
- S. NO NEW ASBESTOS-CONTAINING MATERIALS SHALL BE INSTALLED UNDER THIS PROJECT.
- T. SIDEWALKS/ ENTRANCE WALKWAYS SHALL BE MAINTAINED ACCESSIBLE FOR THE DURATION OF CONSTRUCTION WHILE PROVIDING NECESSARY OVERHEAD PROTECTION. THE CONTRACTOR IS REQUIRED TO OBTAIN ALL PERMITS REQUIRED BY THE CITY OF BUFFALO.

SYMBOLS LEGEND

	EXISTING COLUMN CENTERLINE & LETTER/NUMBER		BARRIER FREE
	NEW COLUMN CENTERLINE & LETTER/NUMBER		5' ADA COMPLIANT TURNING SPACE
	SECTION NUMBER DRAWING NUMBER		ADA COMPLIANT CLEAR FLOOR SPACE
	EXTERIOR ELEV. NUMBER DWG. NUMBER		EXISTING DOOR
	DETAIL NUMBER DWG. NUMBER		NEW DOOR
	SECTION OR DETAIL NUMBER AT TITLE		DEMOLITION DOOR
	INTERIOR ELEV. NO. DRAWING NUMBER		EXISTING WALL/ PARTITION
	KEYED NOTE		WALL/ PARTITION REMOVAL
	REVISION NO.		NEW URINAL
	DEMOLITION		NEW WATER CLOSET
	ROOM NAME & NUMBER		REMOVE EXISTING WINDOW SYSTEM
	DOOR NUMBER (REF. TO ROOM NO.)		EXISTING COLUMN TO REMAIN
	WINDOW TYPE		PARTITION TYPE HEIGHT OF PARTITION
	RESTORATION WINDOW TAG		FIRE EXTINGUISHER CABINET (RECESSED)
	PARTITION TYPE		FIRE EXTINGUISHER CABINET (SURFACE MOUNTED)
			FIRE EXTINGUISHER

MATERIALS LEGEND:

BRICK (ELEVATION)		CERAMIC TILE	
BRICK (PLAN)		CONCRETE	
CONCRETE MASONRY UNIT (ELEVATION)		STONE	
CONCRETE MASONRY UNIT (PLAN)		METAL (SECTION)	
RIGID INSULATION		METAL PANEL (ELEVATION)	
BATT INSULATION		EARTH	
WOOD BLOCKING OR WOOD FRAMING AS INDICATED		ACOUSTIC CEILING TILE OR PANEL	
PARTICLE BOARD		CARPET	
PLYWOOD		SYNTHETIC FLOOR	
FINISHED WOOD		QUARRY TILE	
GYPSUM BOARD/PLASTER/GROUT		GLAZED WALL TILE	

project:
LINCOLN BUILDING
EXTERIOR
ENCAPSULATION

110 FRANKLIN STREET
BUFFALO, NY 14202



ERIE COUNTY
DEPARTMENT OF
PUBLIC WORKS



signature and seal:

proprietary notes:

THIS DOCUMENT, AND THE IDEAS AND DESIGNS INCORPORATED THEREIN, AS AN INSTRUMENT OF PROFESSIONAL SERVICE, IS THE PROPERTY OF WATTS ARCHITECTURE & ENGINEERING AND ITS CONSULTANTS. IT IS TO BE USED IN WHOLE OR IN PART, FOR ANY OTHER PROJECT WITHOUT THE WRITTEN AUTHORIZATION OF WATTS ARCHITECTURE & ENGINEERING. UNAUTHORIZED ALTERATION OR ADDITION TO ANY SURVEY DRAWING, DESIGN, SPECIFICATION, PLAN OR REPORT IS A VIOLATION OF SECTION 7209, PROVISION 2 OF THE NEW YORK STATE EDUCATION LAW.

drawing history:

[illegible]

sheet title:

ABBREVIATIONS AND SYMBOLS

project number: 20230715

drawn by: EBM

checked by: EWJ

date: August 09, 2024

scale: As indicated

sheet number:

G-001

- A. EXISTING CONDITIONS DIFFERING FROM CONDITIONS SHOWN, WHETHER INDICATED TO BE REMOVED/REUSED OR NOT, SHALL BE BROUGHT TO THE ATTENTION OF THE OWNER AND THE ARCHITECT IMMEDIATELY TO DETERMINE A COURSE OF ACTION.
- B. THE CONTRACTOR SHALL REMOVE, TRANSPORT, AND LEGALLY DISPOSE OF DEMOLISHED MATERIALS OFF SITE AS REQUIRED BY LOCAL AND STATE AUTHORITIES.
- C. REPAIR SURFACES DAMAGED OR SOILED BY REMOVALS WORK.
- D. RETAIN AND PROTECT EXISTING HISTORICAL ELEMENTS.
- E. CONTRACTOR SHALL PERFORM ALL WORK IN STRICT ACCORDANCE WITH ALL APPLICABLE LOCAL, STATE, AND FEDERAL RULES, REGULATIONS, GUIDELINES, AND THE CONTRACT DOCUMENTS.
- F. FOR PLACEMENT OF DUMPSTERS, TRAILERS, EQUIPMENT, ETC., CONTRACTOR IS RESPONSIBLE FOR OBTAINING ANY PERMITS FOR PLACEMENT OR ANY TRAFFIC CONTROL REQUIRED BY THE AUTHORITIES HAVING JURISDICTION. COORDINATE PLACEMENT OF ALL DUMPSTERS/TRAILERS WITH ERIE COUNTY DPW, CITY OF BUFFALO AND NYS DOT, IF NECESSARY.
- G. PARKING AND/OR PLACEMENT OF DUMPSTERS/TRAILERS IS NOT ALLOWED IN THE PARKING LOT TO THE WEST OF THE BUILDING.
- H. CONTRACTOR IS RESPONSIBLE FOR ALL TOOLS, EQUIPMENT, AND SUPPLIES. OWNER OR THEIR REPRESENTATIVE WILL NOT BE RESPONSIBLE FOR LOST OR STOLEN ITEMS.
- I. CONTRACTOR IS RESPONSIBLE FOR KEEPING THE WORK AREA IN A CLEAN AND SAFE CONDITION. CONTRACTOR SHALL ENSURE THAT UNCERTIFIED PERSONNEL OR UNAUTHORIZED VISITORS DO NOT ENTER ACTIVE WORK AREAS AT ANY TIME.



1. ASBESTOS-CONTAINING WINDOW CAULK AND GLAZING COMPOUND ARE PRESENT. ANY DISTURBANCE TO ASBESTOS-CONTAINING MATERIALS MUST BE PERFORMED BY A LICENSED ASBESTOS ABATEMENT CONTRACTOR. THESE MATERIALS ARE NOT SCHEDULED TO BE DISTURBED BY THE SCOPE OF THE PROJECT.

1. CONTRACTOR SHALL BE RESPONSIBLE FOR COMPLYING WITH OSHA 29 CFR 1926.62: LEAD EXPOSURE IN CONSTRUCTION; INTERIM FINAL RULE FOR ALL ACTIVITIES DURING WHICH AN EMPLOYEE MAY BE OCCUPATIONALLY EXPOSED TO LEAD.
2. PRIOR TO THE PREPARATION OF THE CONTRACT DOCUMENTS, TESTING HAS BEEN PERFORMED ON REPRESENTATIVE BUILDING COMPONENTS THAT WILL BE IMPACTED BY THIS PROJECT. IN GENERAL, ALL EXTERIOR PAINTS HAVE BEEN IDENTIFIED TO BE LEAD-BASED PAINT.
3. ALL DISTURBANCE OF LEAD SHALL BE IN ACCORDANCE WITH SPECIFICATION SECTION 028313 - WORKING WITH LEAD
LEAD-CONTAINING MATERIALS, REF TO THIS SPECIFICATION SECTION FOR MORE INFORMATION ON THE PROJECT'S REQUIREMENTS FOR DISTURBING, REMOVING, HANDLING, PACKAGING, AND DISPOSING OF LEAD-CONTAINING MATERIALS.
4. FURNISHINGS OF THIS INFORMATION IS NOT INTENDED TO RELIEVE THE CONTRACTOR OF ITS RESPONSIBILITIES UNDER OSHA TO DETERMINE THE PRESENCE, LOCATION AND QUANTITY OF EXISTING LEAD-CONTAINING MATERIALS THAT THEIR EMPLOYEES AND SUBCONTRACTORS MAY BE EXPOSED TO, AND TO WARN THEIR EMPLOYEES OF THE POTENTIAL DANGERS OF THE DISTURBANCE OF LEAD-CONTAINING MATERIALS.

L-1 ALL EXTERIOR SURFACES (WALLS, WINDOW FRAMES, ENTABLATURE, RAILINGS, RETURNS, STONE, BRICK, ETC) SHALL BE THOROUGHLY SCRAPPED TO REMOVE ALL LOOSE PAINT FROM THE SUBSTRATE IN THE PREPARATION FOR REPAINTING. ALL SURFACES, EXCEPT FOR A PORTION OF THE NORTH ELEVATION, ARE CURRENTLY PAINTED. REFER TO SPECIFICATION SECTION 099113 – EXTERIOR PAINTING FOR MORE INFORMATION REGARDING SURFACE PREPARATION.

IT IS ASSUMED THAT ALL WASTE GENERATED WILL BE CONSIDERED HAZARDOUS WASTE FOR LEAD, AND CONTRACTOR IS RESPONSIBLE FOR ALL DISPOSAL. COORDINATE ALL WASTE CHARACTERIZATION TCLP SAMPLING WITH THE OWNER AND OWNER'S REPRESENTATIVE. CONTRACTOR IS RESPONSIBLE FOR ALL WASTE CHARACTERIZATION SAMPLING AND ANALYSIS.

CONTRACTOR SHALL CAREFULLY PERFORM WORK TO PREVENT THE MIGRATION OF PAINT AND OTHER DEBRIS OFF SITE. MONITOR WEATHER CONDITIONS ACCORDINGLY.

WORK SHALL NOT TAKE PLACE DURING PERIODS WHEN PRECIPITATION IS LIKELY UNLESS PROVISIONS ARE MADE TO KEEP RAINWATER FROM MIXING WITH LEAD CONTAMINATED DUST AND DEBRIS. ANY ACCUMULATIONS OF WATER IN THE WORK AREA SHALL BE CLEANED IMMEDIATELY AND DISPOSED OF IN ACCORDANCE WITH ALL APPLICABLE STATE AND FEDERAL REGULATIONS.

EXTERIOR WORK SHALL NOT TAKE PLACE DURING PERIODS WHEN HIGH WIND IS LIKELY TO CAUSE DISPERSAL OF DUST AND DEBRIS. HALT WORK PROCEDURES IF WIND IS GREATER THAN OR EQUAL TO 15 MPH.

- A. GC SHALL NOT PAINT DOORS, LOUVERS, WINDOWS, ETC. U.N.O.
- B. GC TO PAINT MASONRY WALL RETURNS NOT SHOWN IN ELEVATION. UP TO DOORS & WINDOWS, INCLUDING CEILINGS.
- C. GC TO PROTECT EXISTING EQUIPMENT TO REMAIN.
- D. REFER TO SPECIFICATIONS FOR PAINT PRIMER AND FINISH COAT. PAINT COLOR TO BE PROVIDED BY THE ARCHITECT VIA SHOP DRAWINGS SUBMITTAL REVIEW.
- E. ADJACENT BUILDING ALONG THE NORTH ELEVATION IS APPROXIMATELY 4' FROM THE EXTERIOR WALL. ALLEY IS A NARROW SPACE TO ACCESS.
- F. SIDEWALKS SHALL BE MAINTAINED ACCESSIBLE FOR THE DURATION OF CONSTRUCTION TO ALLOW PEDESTRIAN USE WHILE PROVIDING NECESSARY OVERHEAD PROTECTION. THE CONTRACTOR IS REQUIRED TO OBTAIN ALL PERMITS REQUIRED BY THE CITY OF BUFFALO. INCLUDING SIDEWALK AND ROAD CLOSURE PERMITS. MAINTAIN ALL EXTERIOR DOORS DURING CONSTRUCTION FOR EGRESS.

 1 PULL OR DIG IVY PLANTS AND ROOTS. REMOVE ALL PARTS OF THE PLANT FROM SITE AND DISPOSE OFF-SITE IN A YARD WASTE HANDLING FACILITY.

2 DO NOT DISTURB ACRYLIC PANEL SECURED TO WINDOW.

2A DO NOT DISTURB GLASSBLOCK WINDOW.

3 NO PAINT REMOVAL NEEDED ON THIS SURFACE

The seal of Erie County, New York, is a circular emblem. It features a central shield with a landscape scene: a river or lake in the foreground, a bridge or dam in the middle ground, and mountains in the background. The shield is divided by a diagonal band. The words "SEAL OF" are at the top left, "ERIE COUNTY" at the top right, "STATE OF" at the bottom left, and "NEW YORK" at the bottom right, all within the circular border.

**Watts
Architects
& Engineers**
95 Perry Street, Suite 300
Buffalo, NY 14203

proprietary notes:

THIS DOCUMENT, AND THE IDEAS AND DESIGNS INCORPORATED HEREIN, AS AN INSTRUMENT OF PROFESSIONAL SERVICE, IS THE PROPERTY OF WATTS ARCHITECTURE & ENGINEERING AND ITS CONSULTANTS, AND IS NOT TO BE USED IN WHOLE OR IN PART, FOR ANY OTHER PROJECT WITHOUT THE WRITTEN AUTHORIZATION OF WATTS ARCHITECTURE & ENGINEERING. UNAUTHORIZED ALTERATION OR ADDITION TO ANY SURVEY DRAWING, DESIGN, SPECIFICATION, PLAN OR REPORT IS A VIOLATION OF SECTION 7209, PROVISION 2 OF THE NEW YORK STATE EDUCATION LAW.

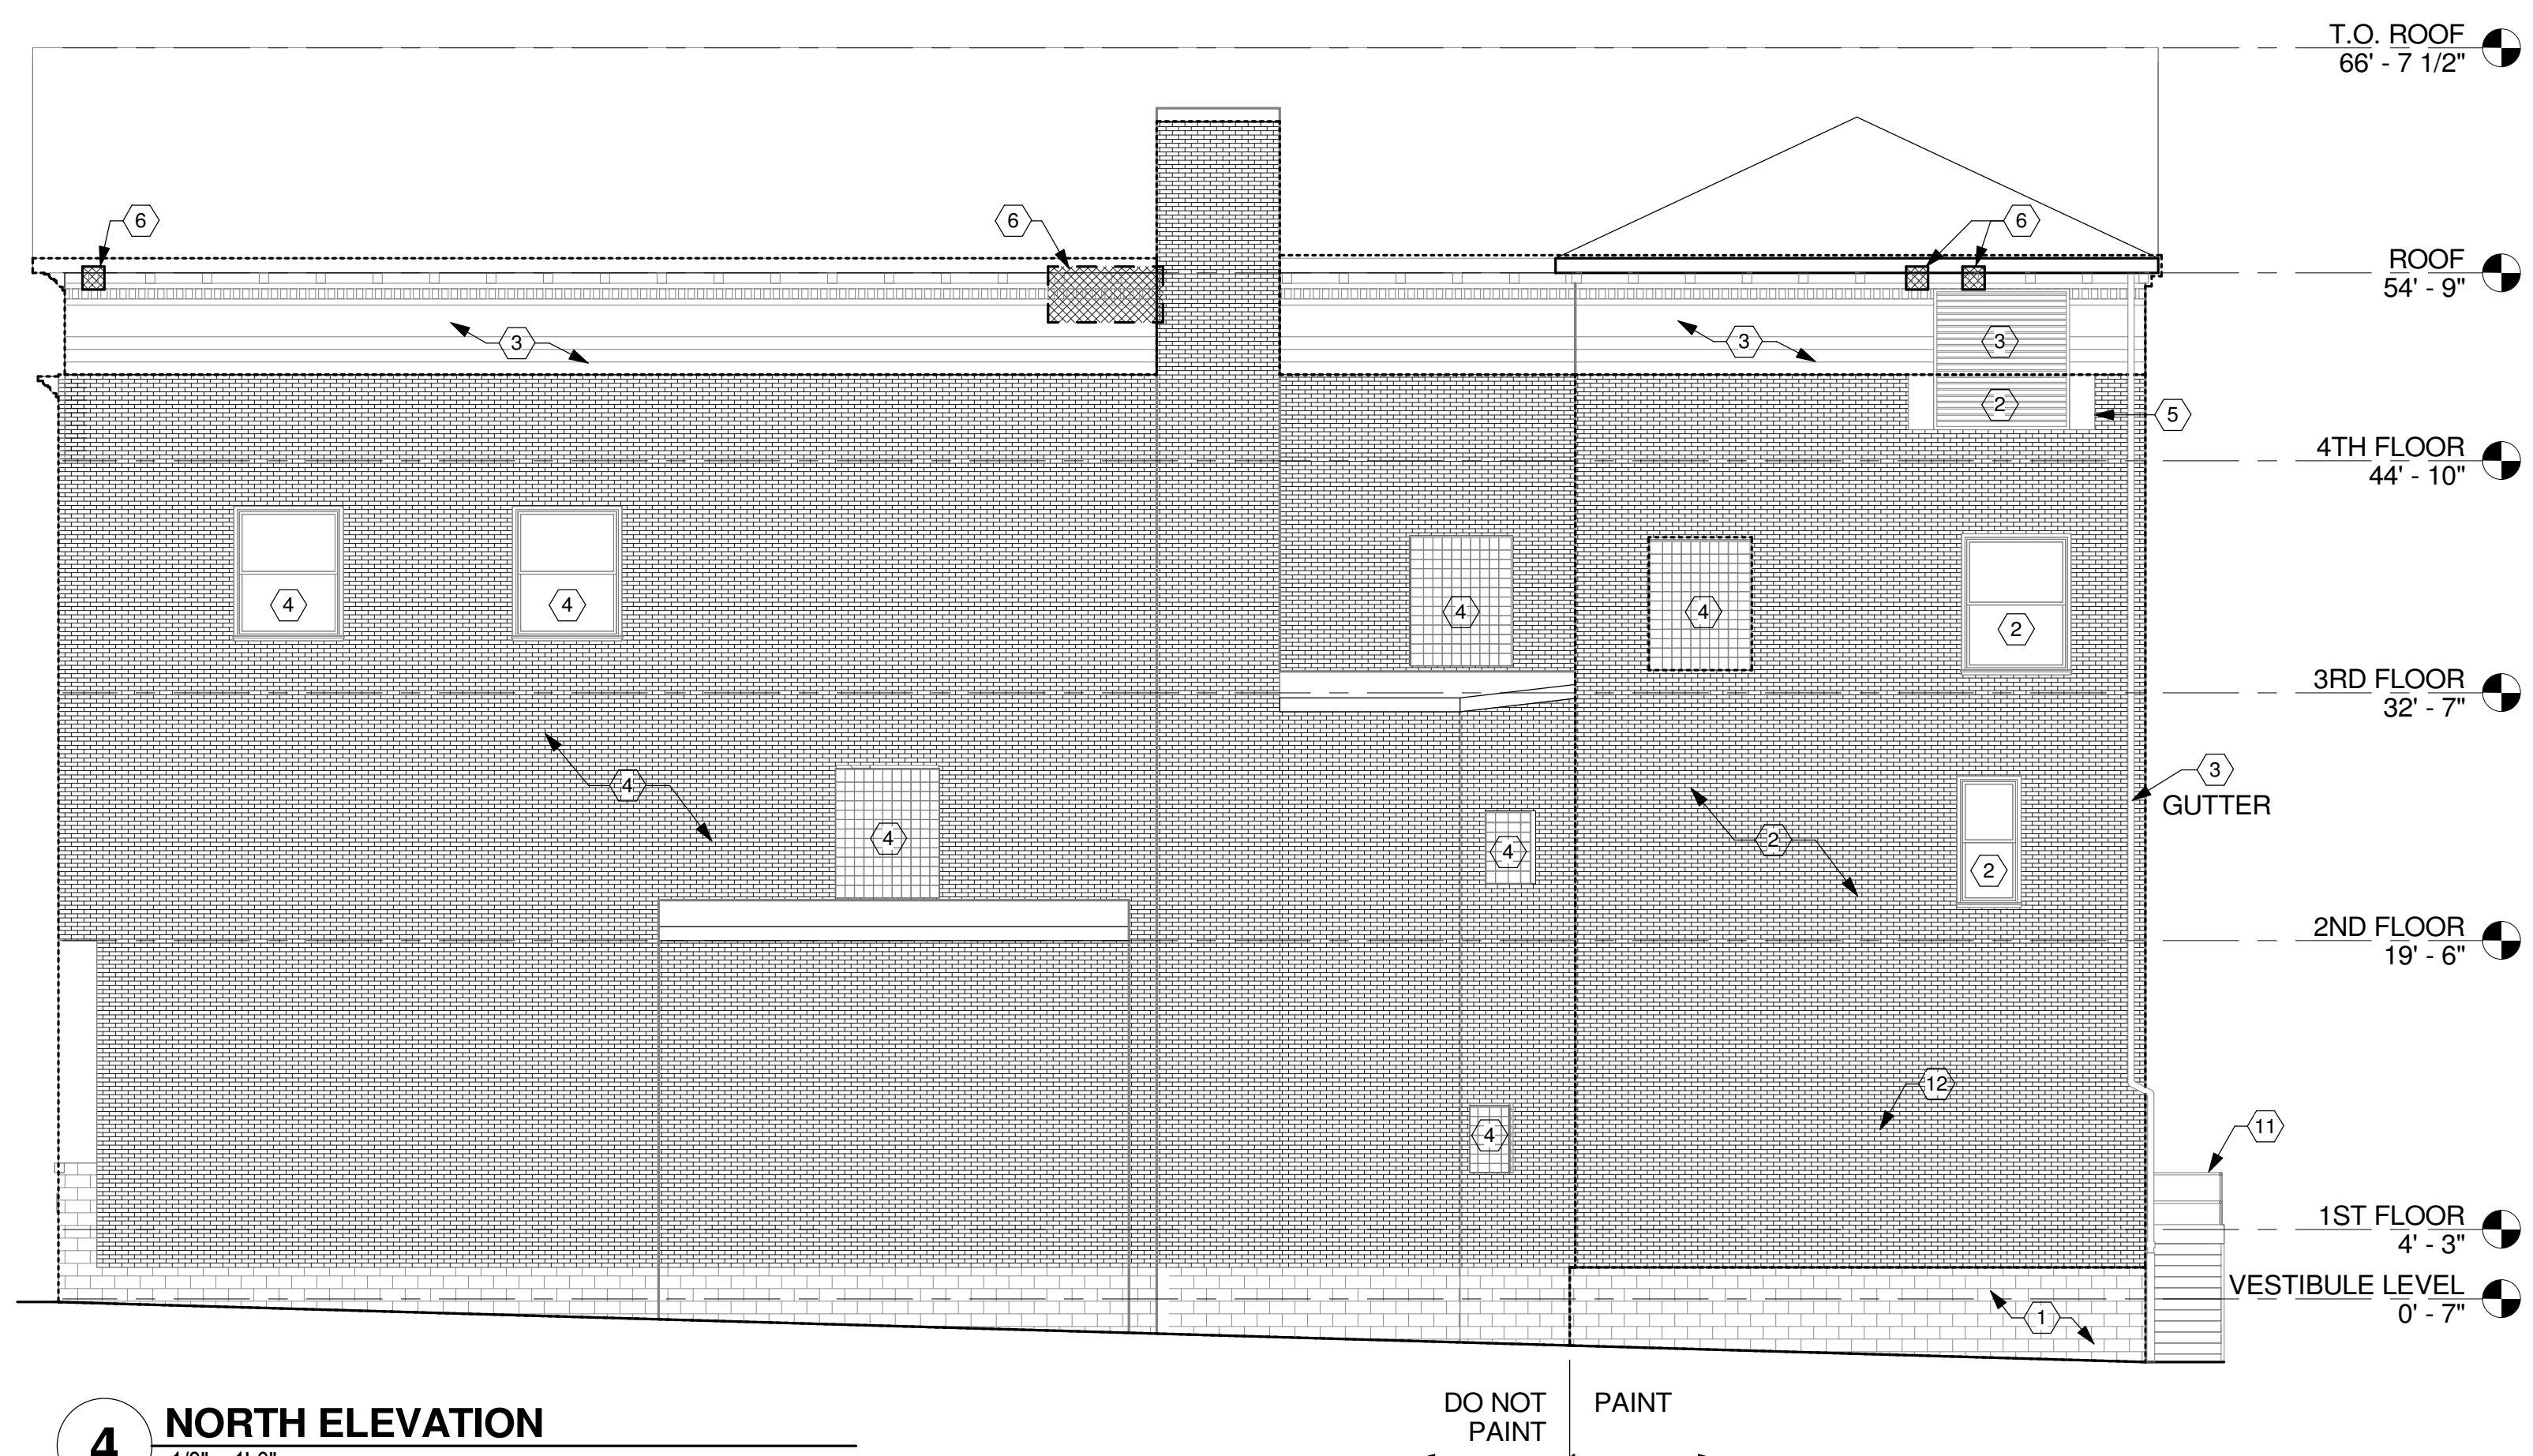
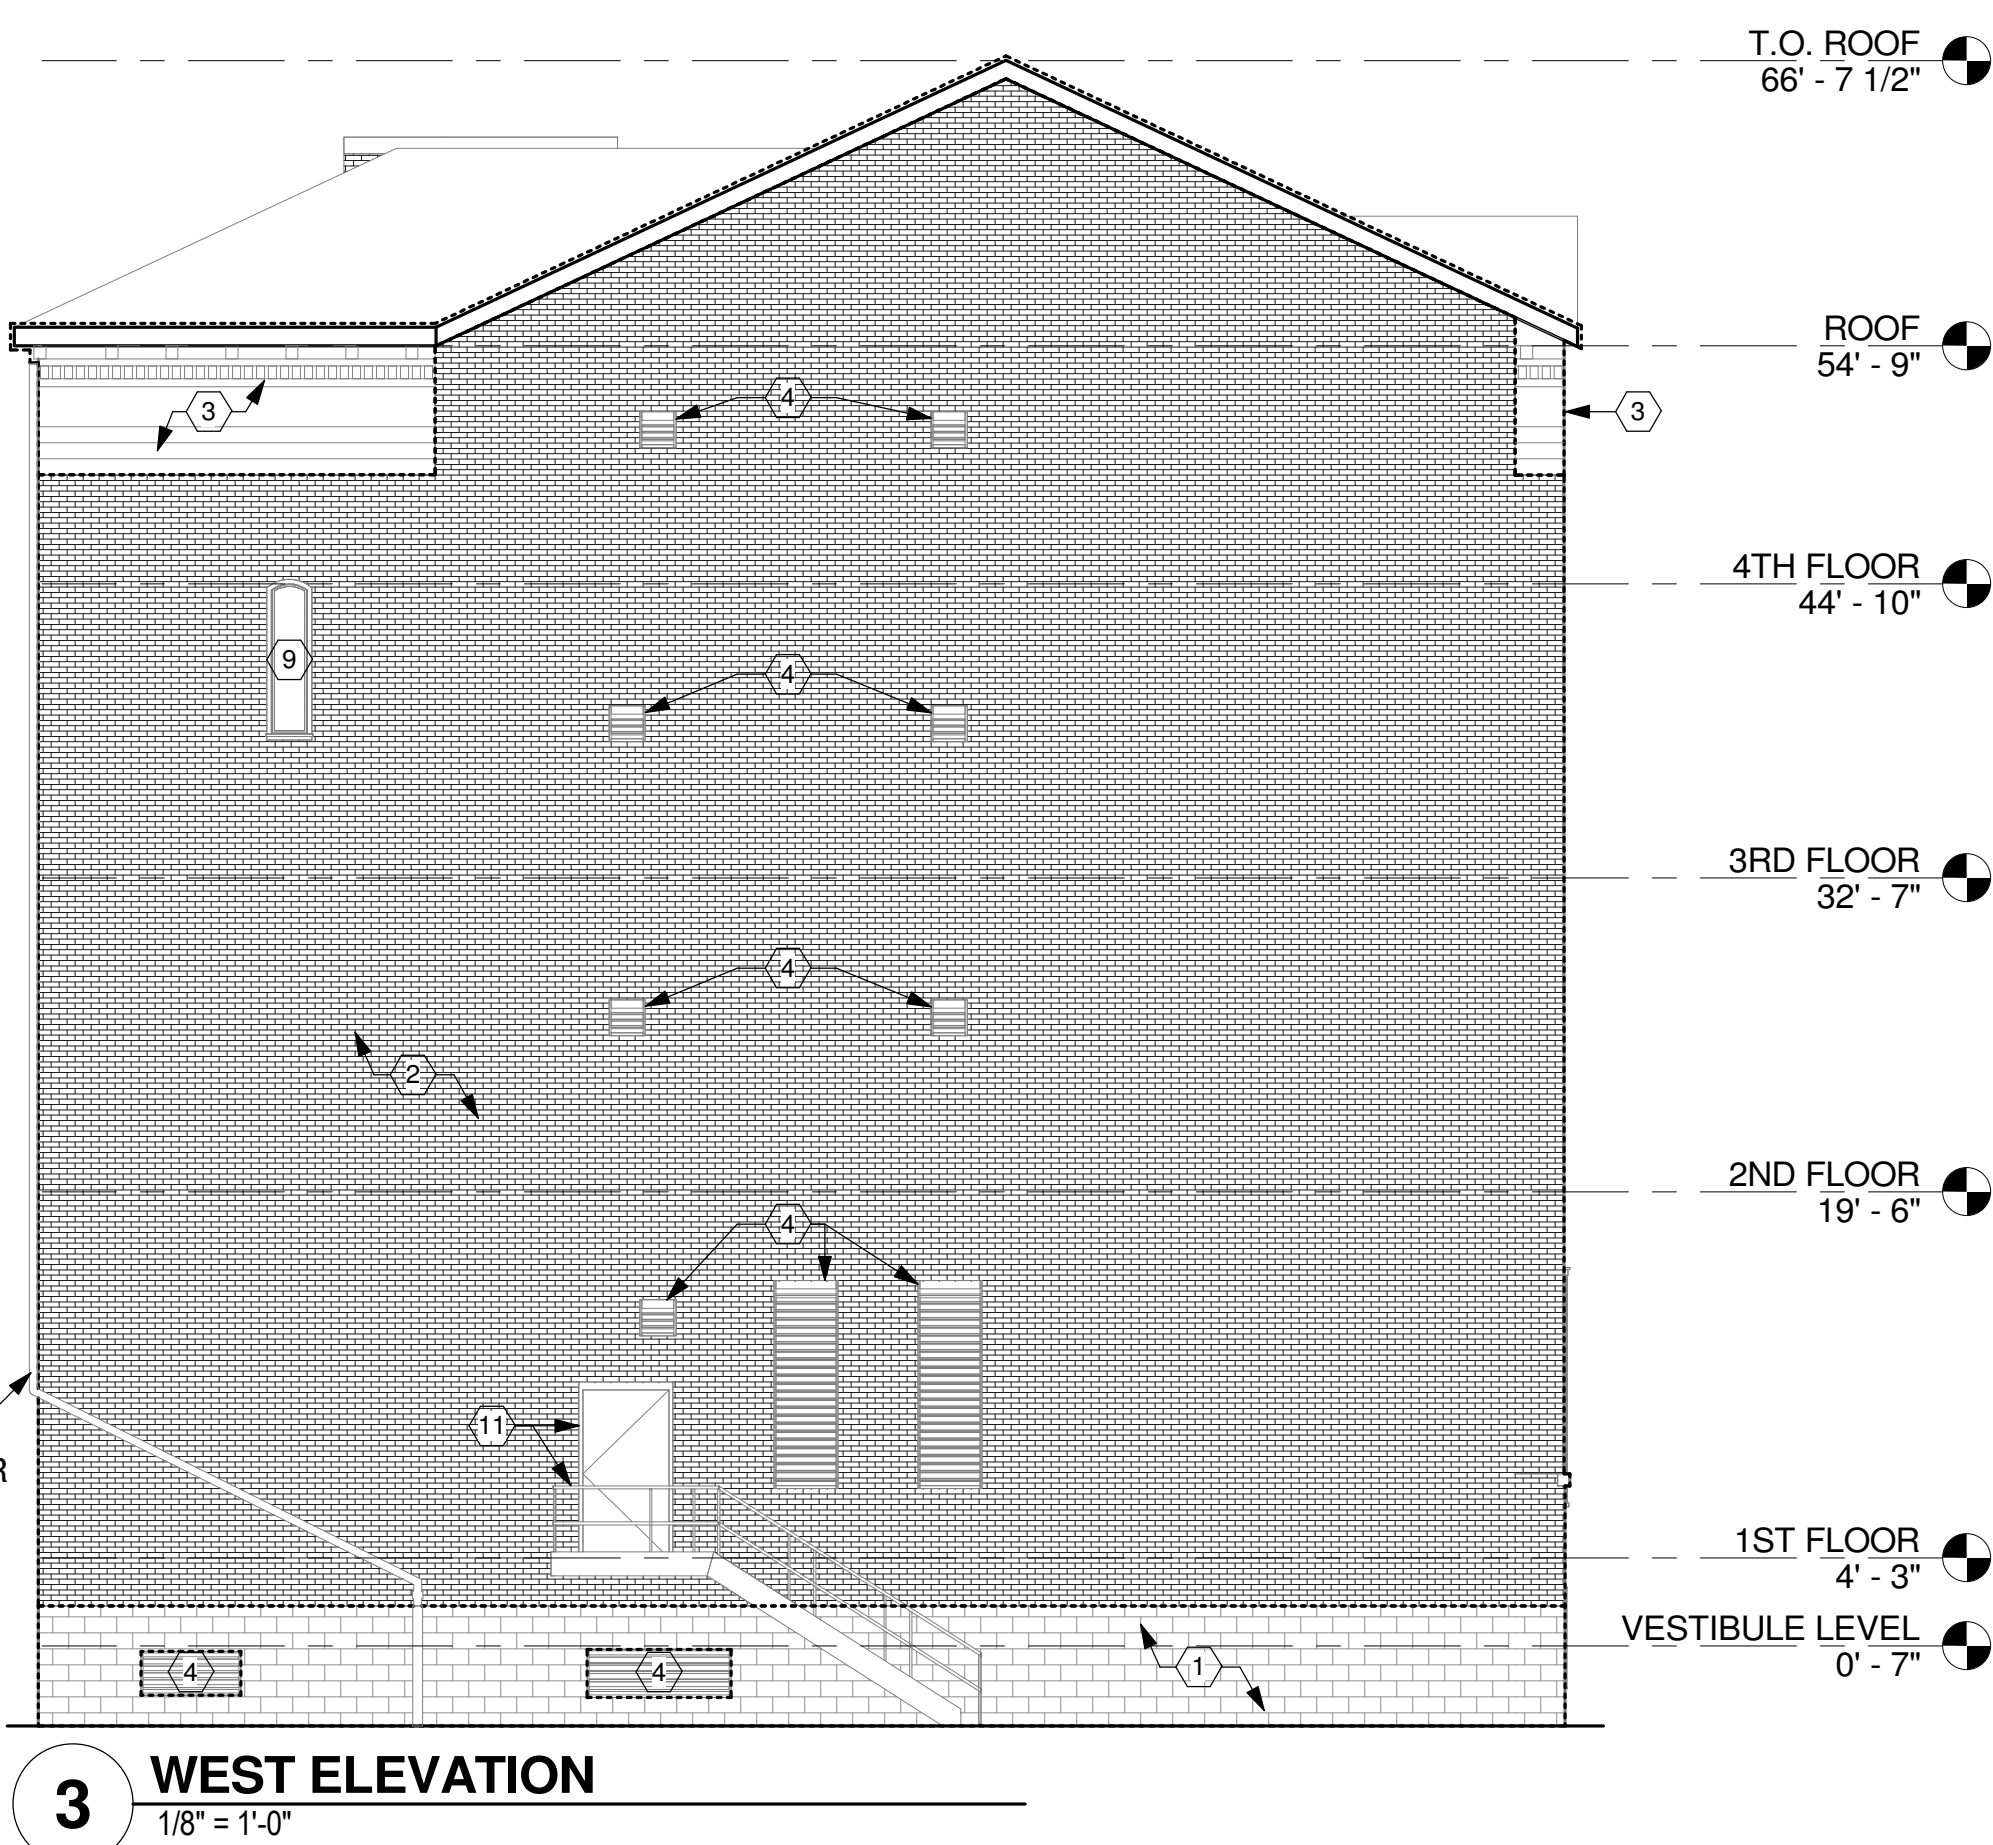
[illegible]

EXTERIOR ELEVATIONS - REMOVALS

project number:	20230715
drawn by:	EBM
checked by:	EWJ
date:	August 09, 2024
scale:	As indicated

sheet number:

AD-100



----- PAINT COLOR BORDER

- A. GC SHALL NOT PAINT DOORS, LOUVERS, WINDOWS, ETC. U.N.O.
- B. GC TO PAINT MASONRY WALL RETURNS NOT SHOWN IN ELEVATION, UP TO DOORS & WINDOWS, INCLUDING CEILINGS.
- C. GC TO PROTECT EXISTING EQUIPMENT TO REMAIN.
- D. REFER TO SPECIFICATIONS FOR PAINT PRIMER AND FINISH COAT. PAINT COLOR TO BE PROVIDED BY THE ARCHITECT VIA SHOP DRAWINGS SUBMITTAL REVIEW.
- E. ADJACENT BUILDING ALONG THE NORTH ELEVATION IS APPROXIMATELY 4' FROM THE EXTERIOR WALL. ALLEY IS A NARROW SPACE TO ACCESS.
- F. SIDEWALKS SHALL BE MAINTAINED ACCESSIBLE FOR THE DURATION OF CONSTRUCTION TO ALLOW PEDESTRIAN USE WHILE PROVIDING NECESSARY OVERHEAD PROTECTION. THE CONTRACTOR IS REQUIRED TO OBTAIN ALL PERMITS REQUIRED BY THE CITY OF BUFFALO, INCLUDING SIDEWALK AND ROAD CLOSURE PERMITS. MAINTAIN ALL EXTERIOR DOORS DURING CONSTRUCTION FOR EGRESS.

- ① PAINT PT1
- ② PAINT PT2
- ③ PAINT PT3
- ④ DO NOT PAINT.
- ⑤ REMOVE AND REATTACH SHUTTER TO ELIMINATE VOID SPACE BEHIND PANEL.
INSTALL NETTING TO APPROX. EXTENTS SHOWN AT DAMAGED CORNICE AREAS TO
DETER NESTING. PROVIDE NIXALITE ENDURANET SMALL BIRD NETTING OR
APPROVED EQUAL.
- ⑦ SECURELY FASTEN 1/8" STEEL PLATE TO EXISTING ACCESS DOOR FRAME. PAINT
FRAME AND STEEL PLATE PT1.
- ⑧ REPOINT STONE.
- ⑨ PAINT WINDOW TRIM PT3.
- ⑩ PAINT EMBEDDED DECORATIVE COLUMN PT3, REFER TO PAINT LEGEND ON THIS
PAGE.
- ⑪ PAINT METAL STAIR, ASSOCIATED HANDRAIL, AND ADJACENT EXTERIOR METAL
DOOR & FRAME PT4.
- ⑫ REPLACE SINGLE BRICK IN APPROX. LOCATION SHOWN.
- ⑬ STAIN WOOD DOOR AND TRANSOM FRAME.



**Watts
Architects
& Engineers**
95 Perry Street, Suite 300
Buffalo, NY 14203

proprietary notes:

THIS DOCUMENT, AND THE IDEAS AND DESIGNS INCORPORATED HEREIN, AS AN INSTRUMENT OF PROFESSIONAL SERVICE, IS THE PROPERTY OF WATTS ARCHITECTURE & ENGINEERING AND ITS CONSULTANTS, AND IS NOT TO BE USED IN WHOLE OR IN PART, FOR ANY OTHER PROJECT WITHOUT THE WRITTEN AUTHORIZATION OF WATTS ARCHITECTURE & ENGINEERING. UNAUTHORIZED ALTERATION OR ADDITION TO ANY SURVEY DRAWING, DESIGN, SPECIFICATION, PLAN OR REPORT IS A VIOLATION OF SECTION 7209, PROVISION 2 OF THE NEW YORK STATE EDUCATION LAW.

[illegible]

EXTERIOR ELEVATIONS

A-100