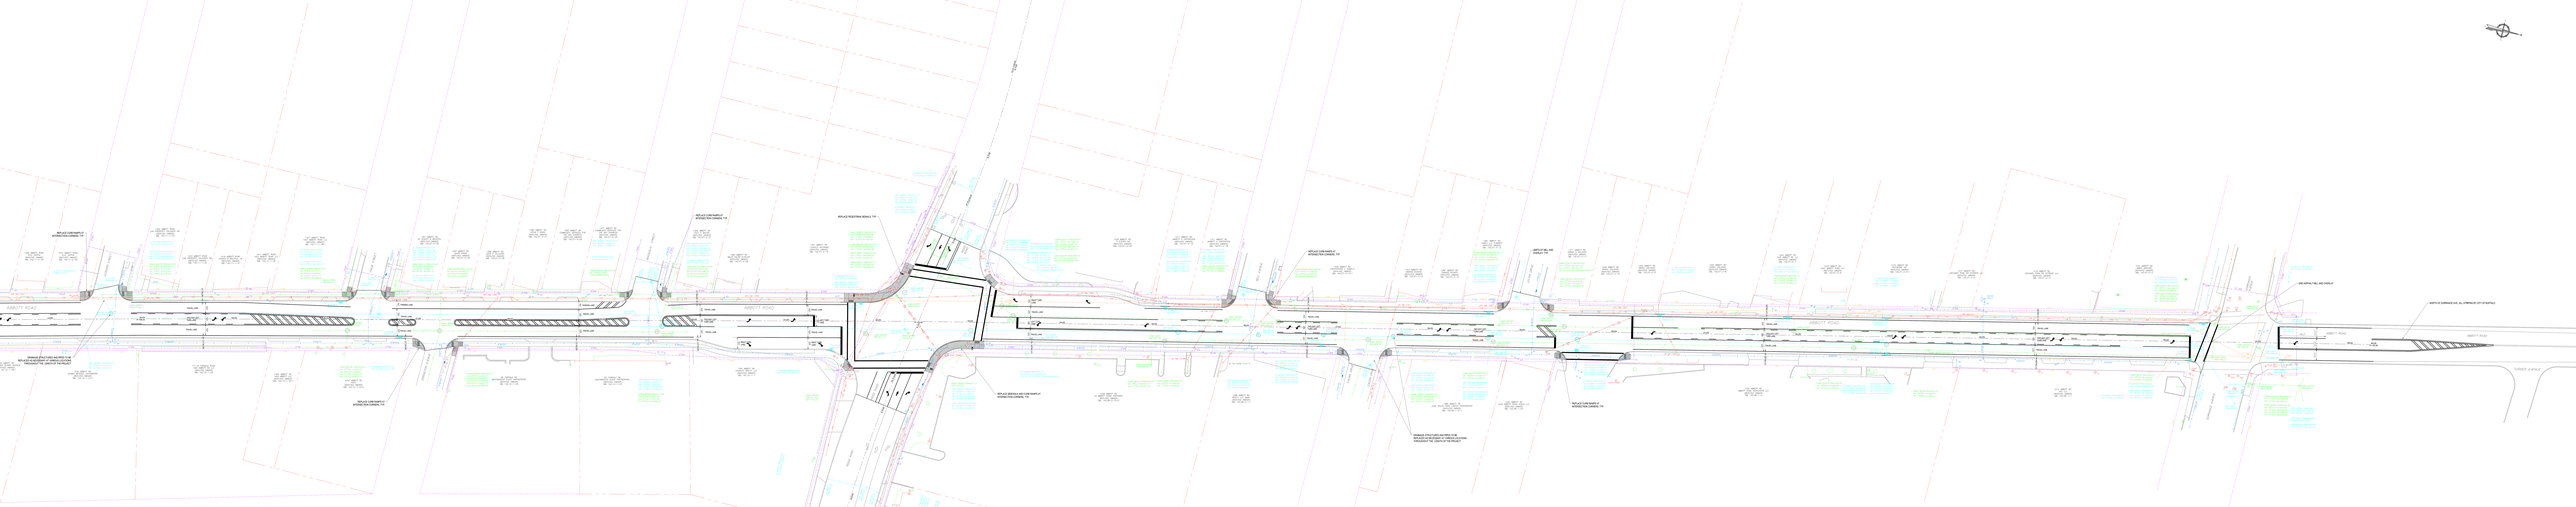

Colliers Engineering & Design

Abbott Road (CR4), PIN 5764.15 - Fisher Road to City of Buffalo Line

SCALE 1" = 20'